



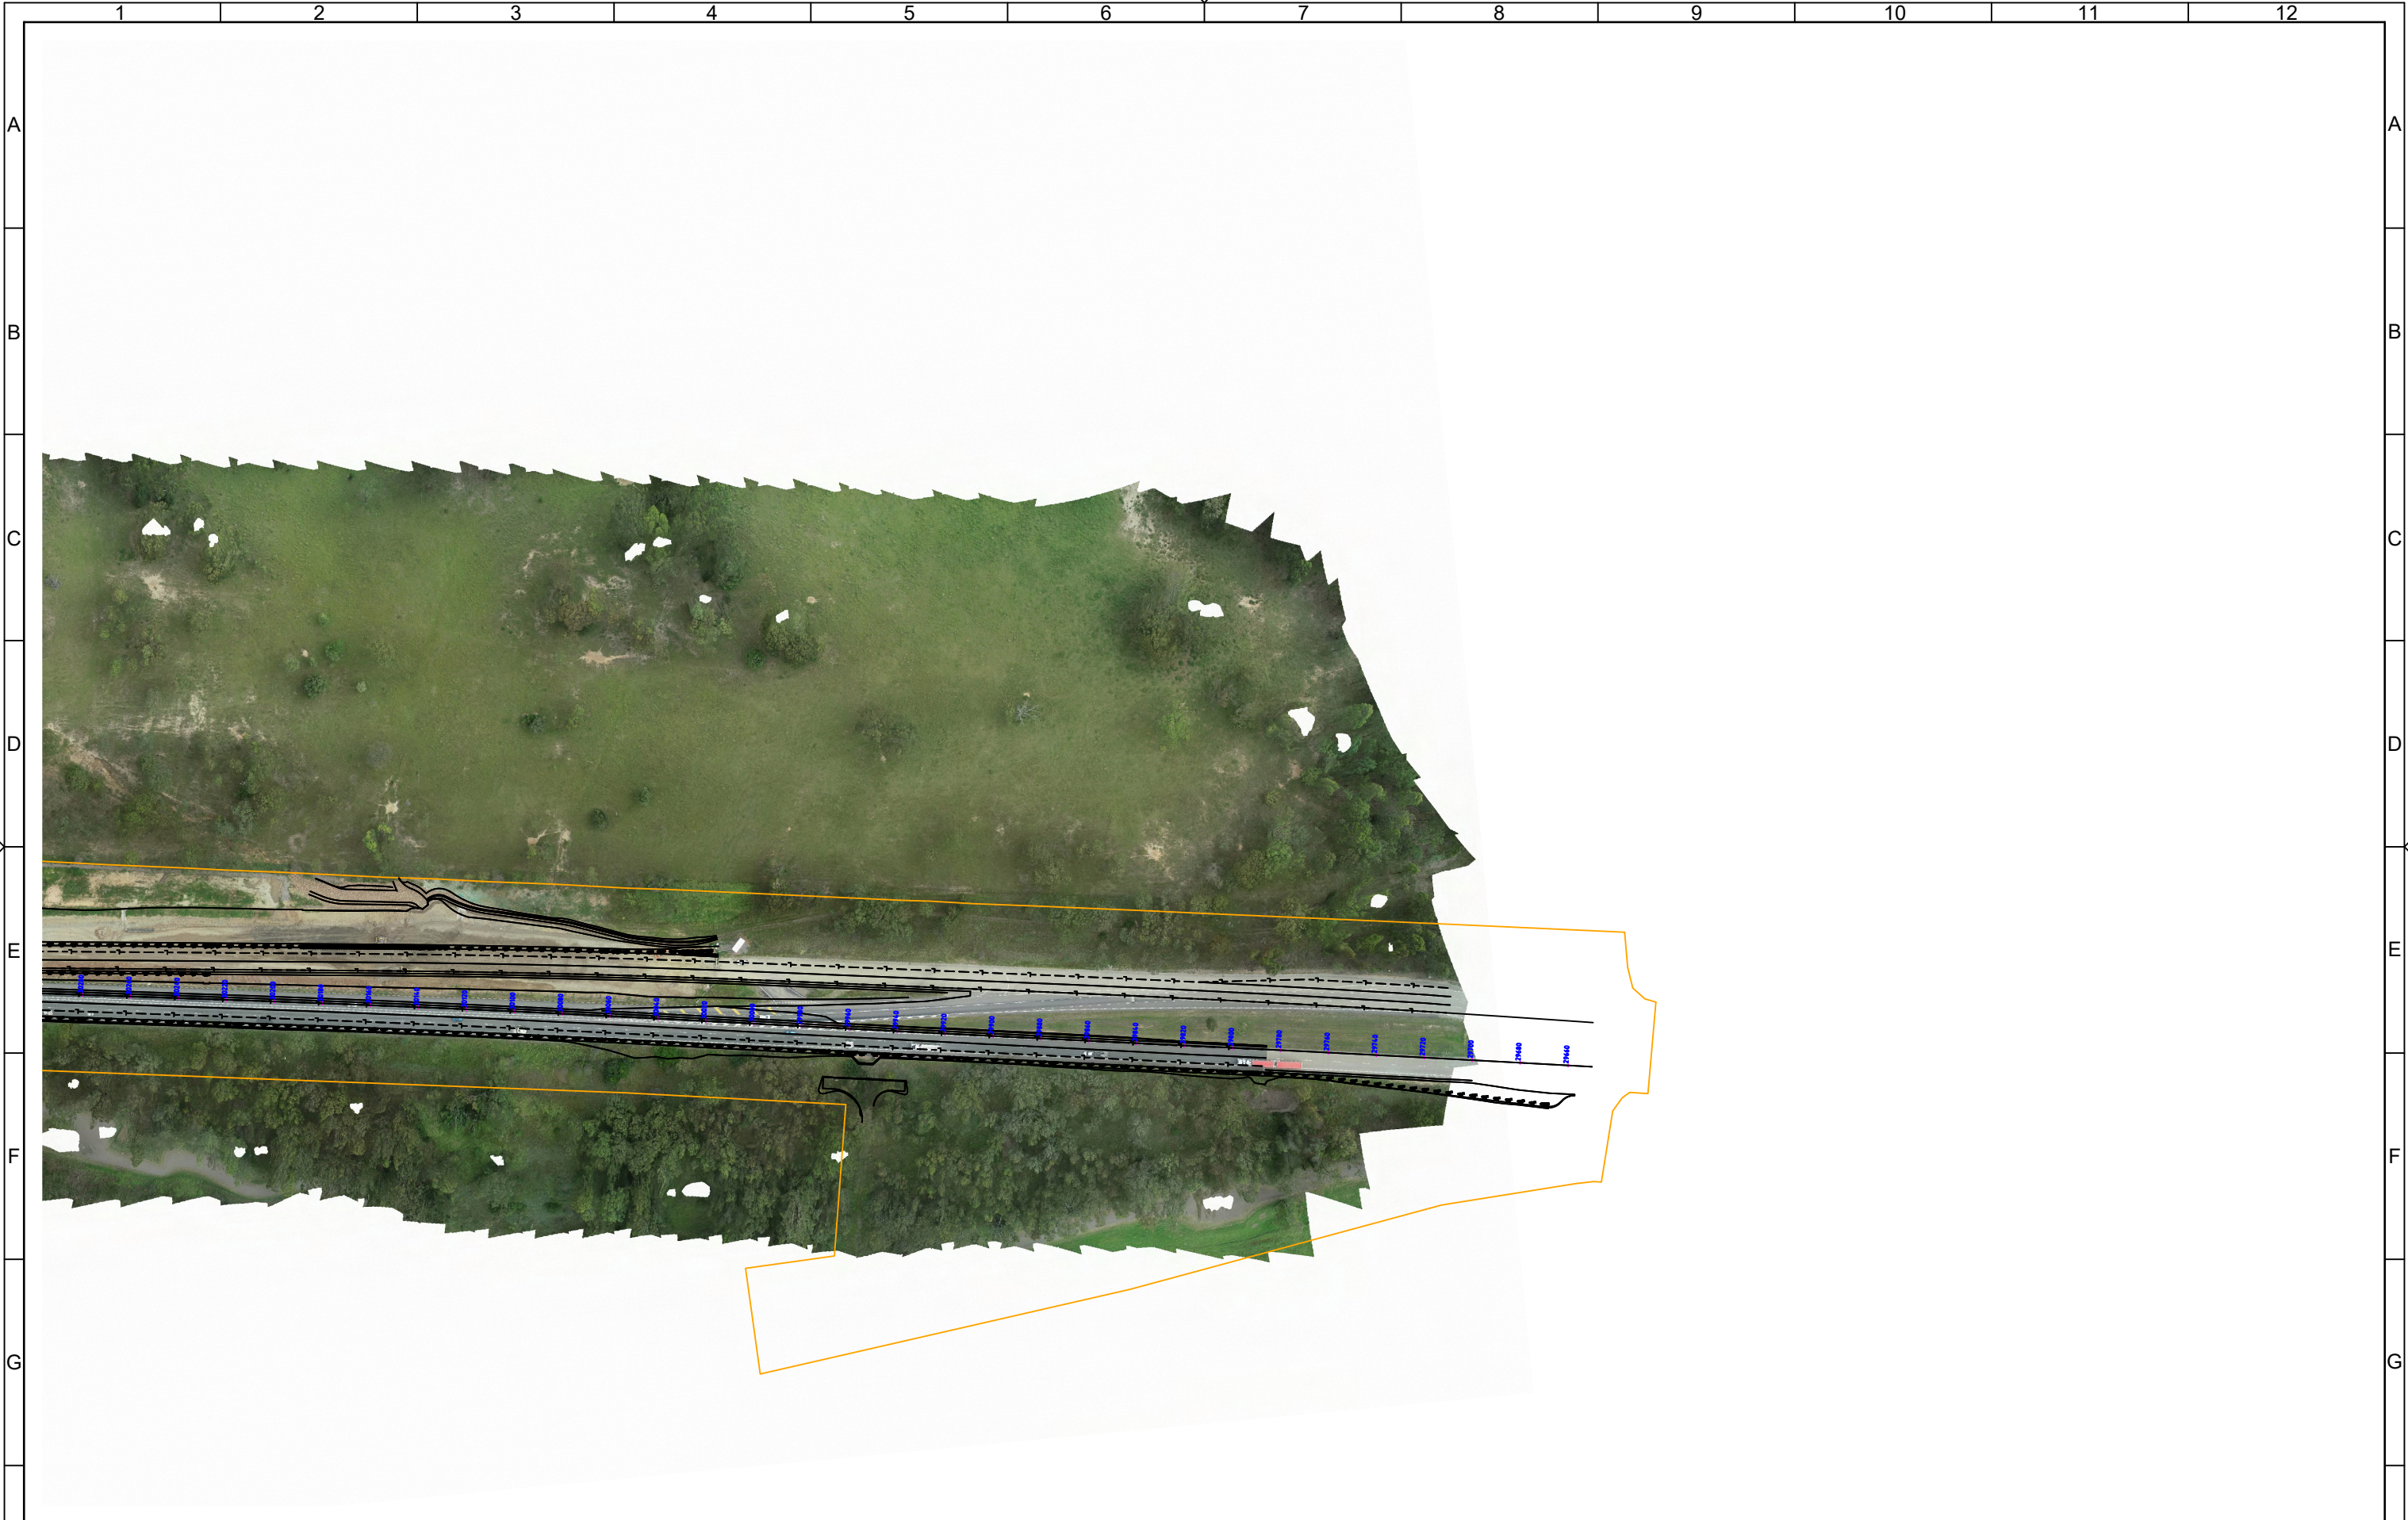

REV	ZONE	AMENDMENTS	APP'D	DATE	GENERAL NOTES / REFERENCES	SURVEYED / DRAWN BY	PLOT DATE: Thu Feb 24 08:33:36 2022	LOCATION:
						TW		
						COORDINATE SYSTEM		
						MGA94 Zone 56		
						HEIGHT DATUM		
						A.H.D		
						SCALE 1:2500	SHEET 1 of	

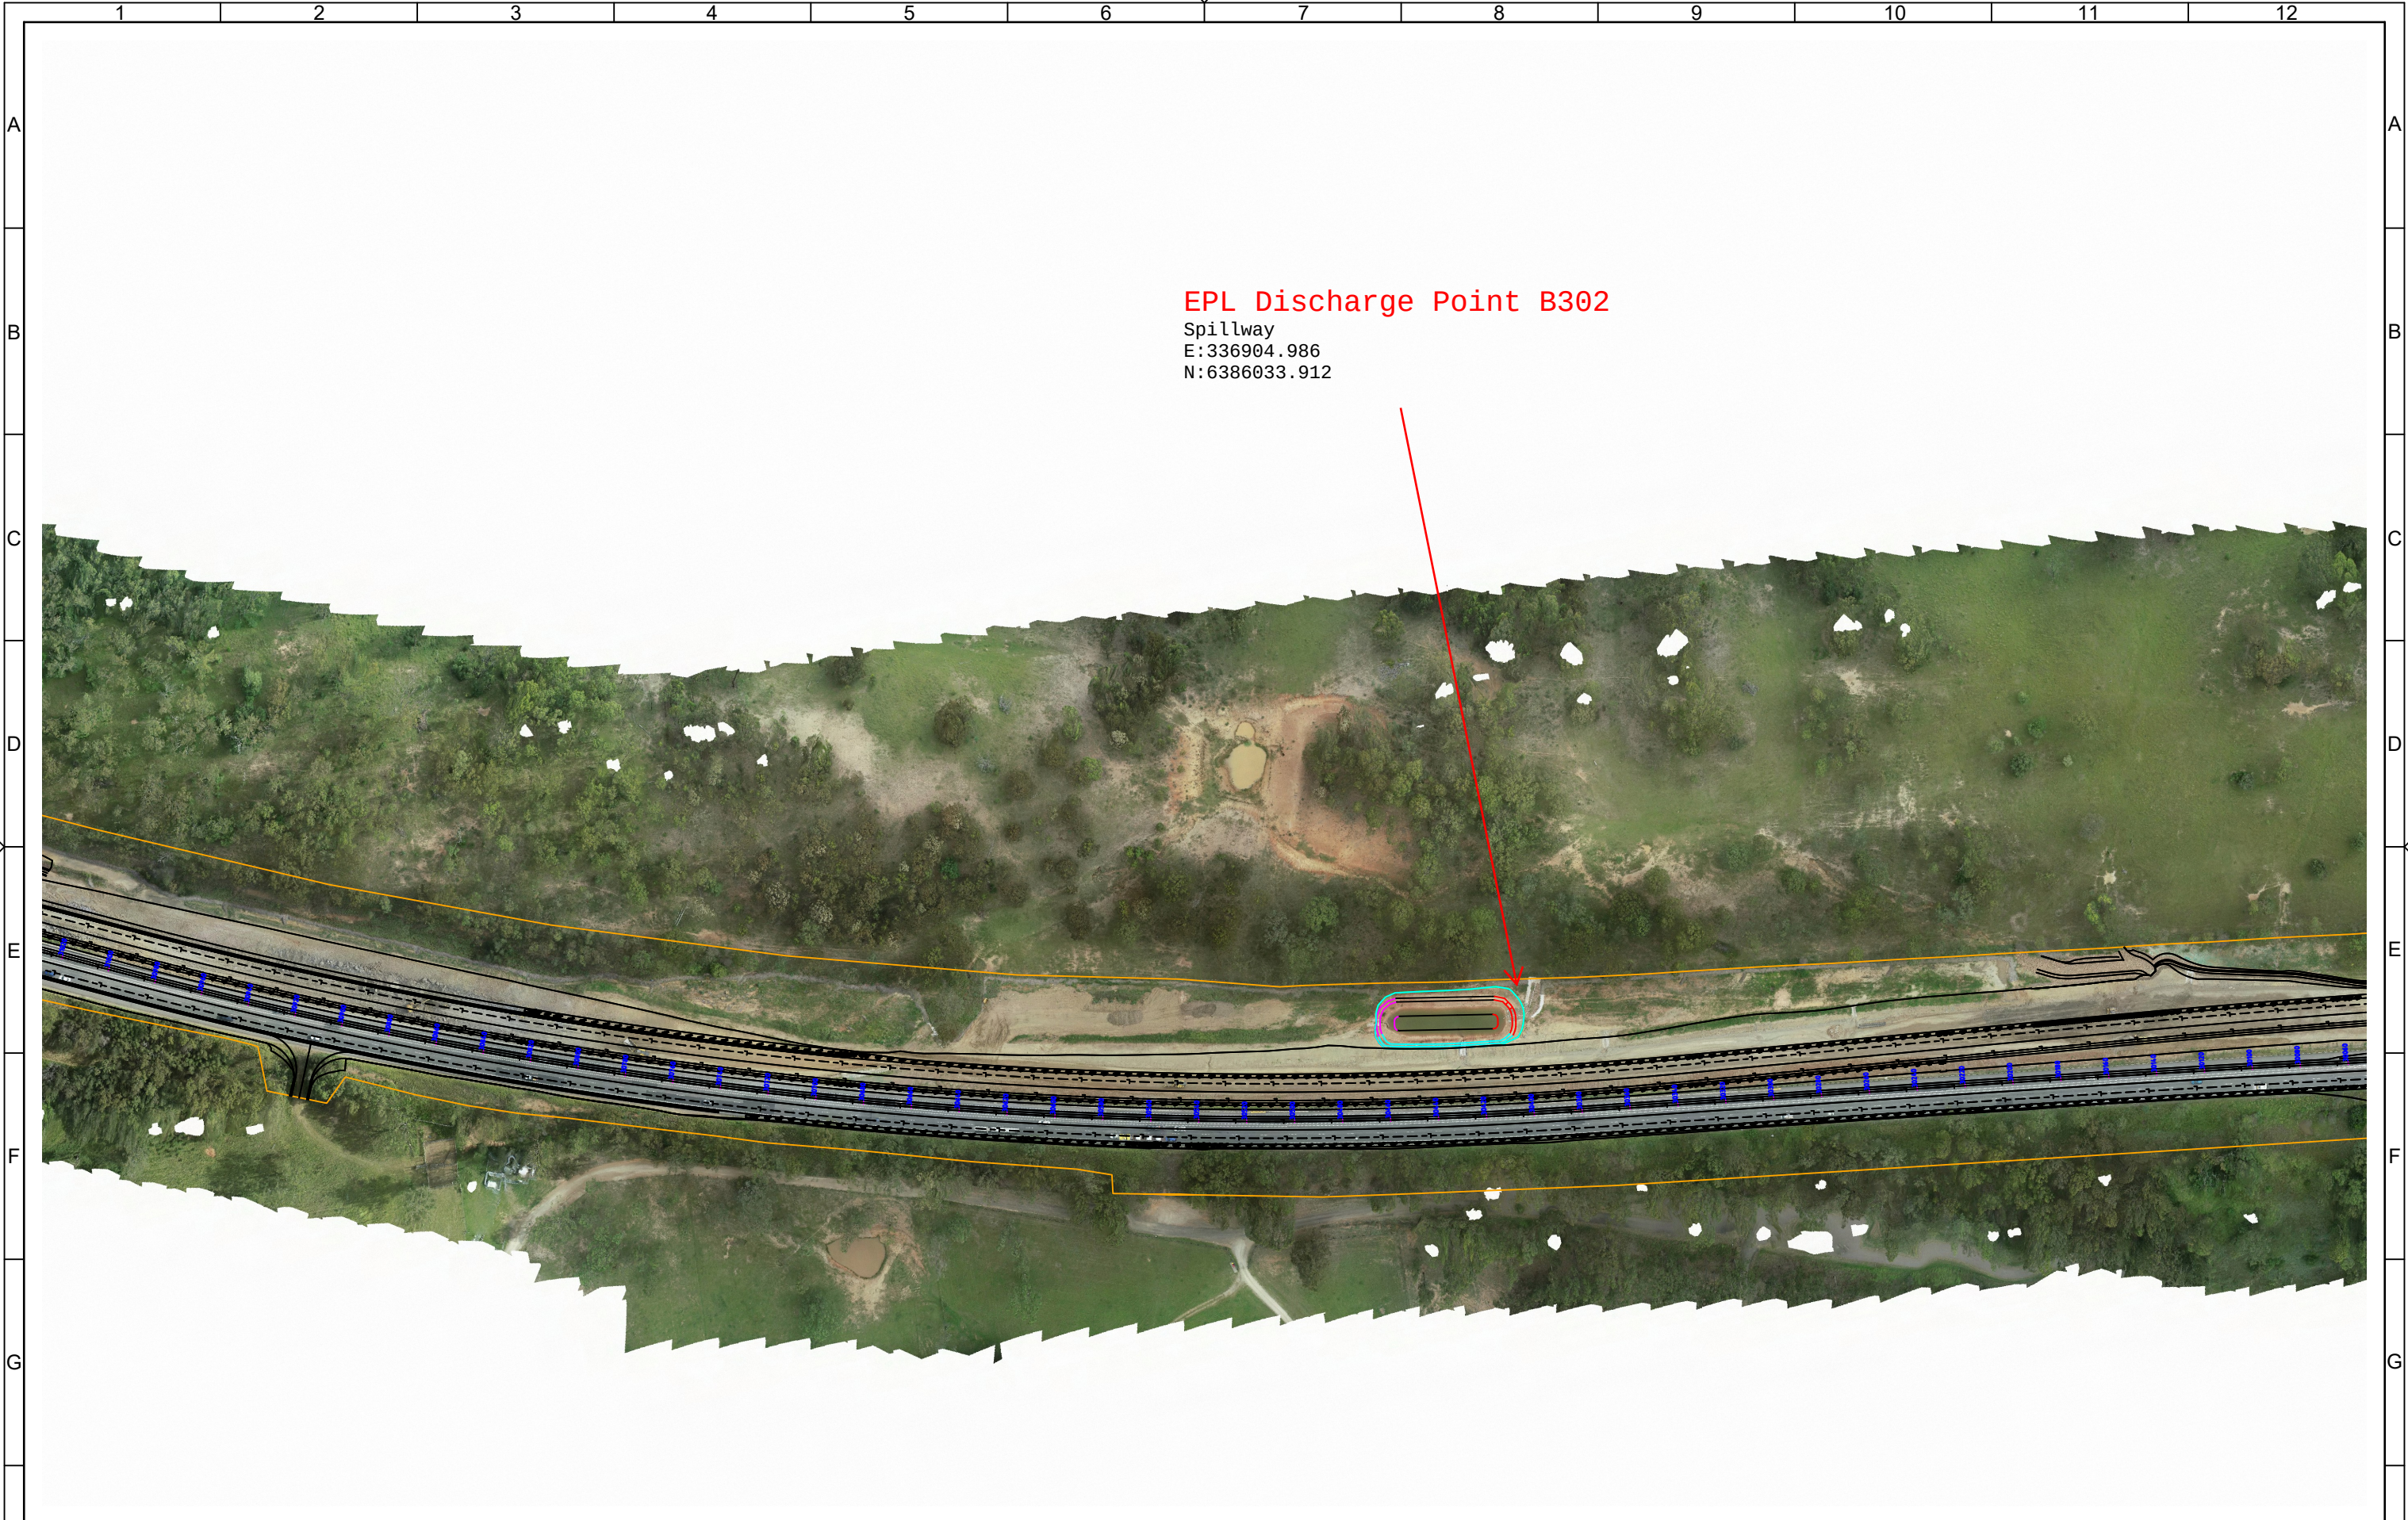


EPL Discharge Point B302

Spillway
E:336904.986
N:6386033.912

REV	ZONE	AMENDMENTS	APP'D	DATE	GENERAL NOTES / REFERENCES	SURVEYED / DRAWN BY TW	PLOT DATE: Thu Feb 24 08:32:32 2022	LOCATION:
						COORDINATE SYSTEM MGA94 Zone 56		B2GH EPL Boundary Rev01
						HEIGHT DATUM A.H.D		
						SCALE 1:2500	SHEET 1 of	

Spillway
E:335641.795
N:6386541.856


Spillway
E:336151.632
N:6386293.908

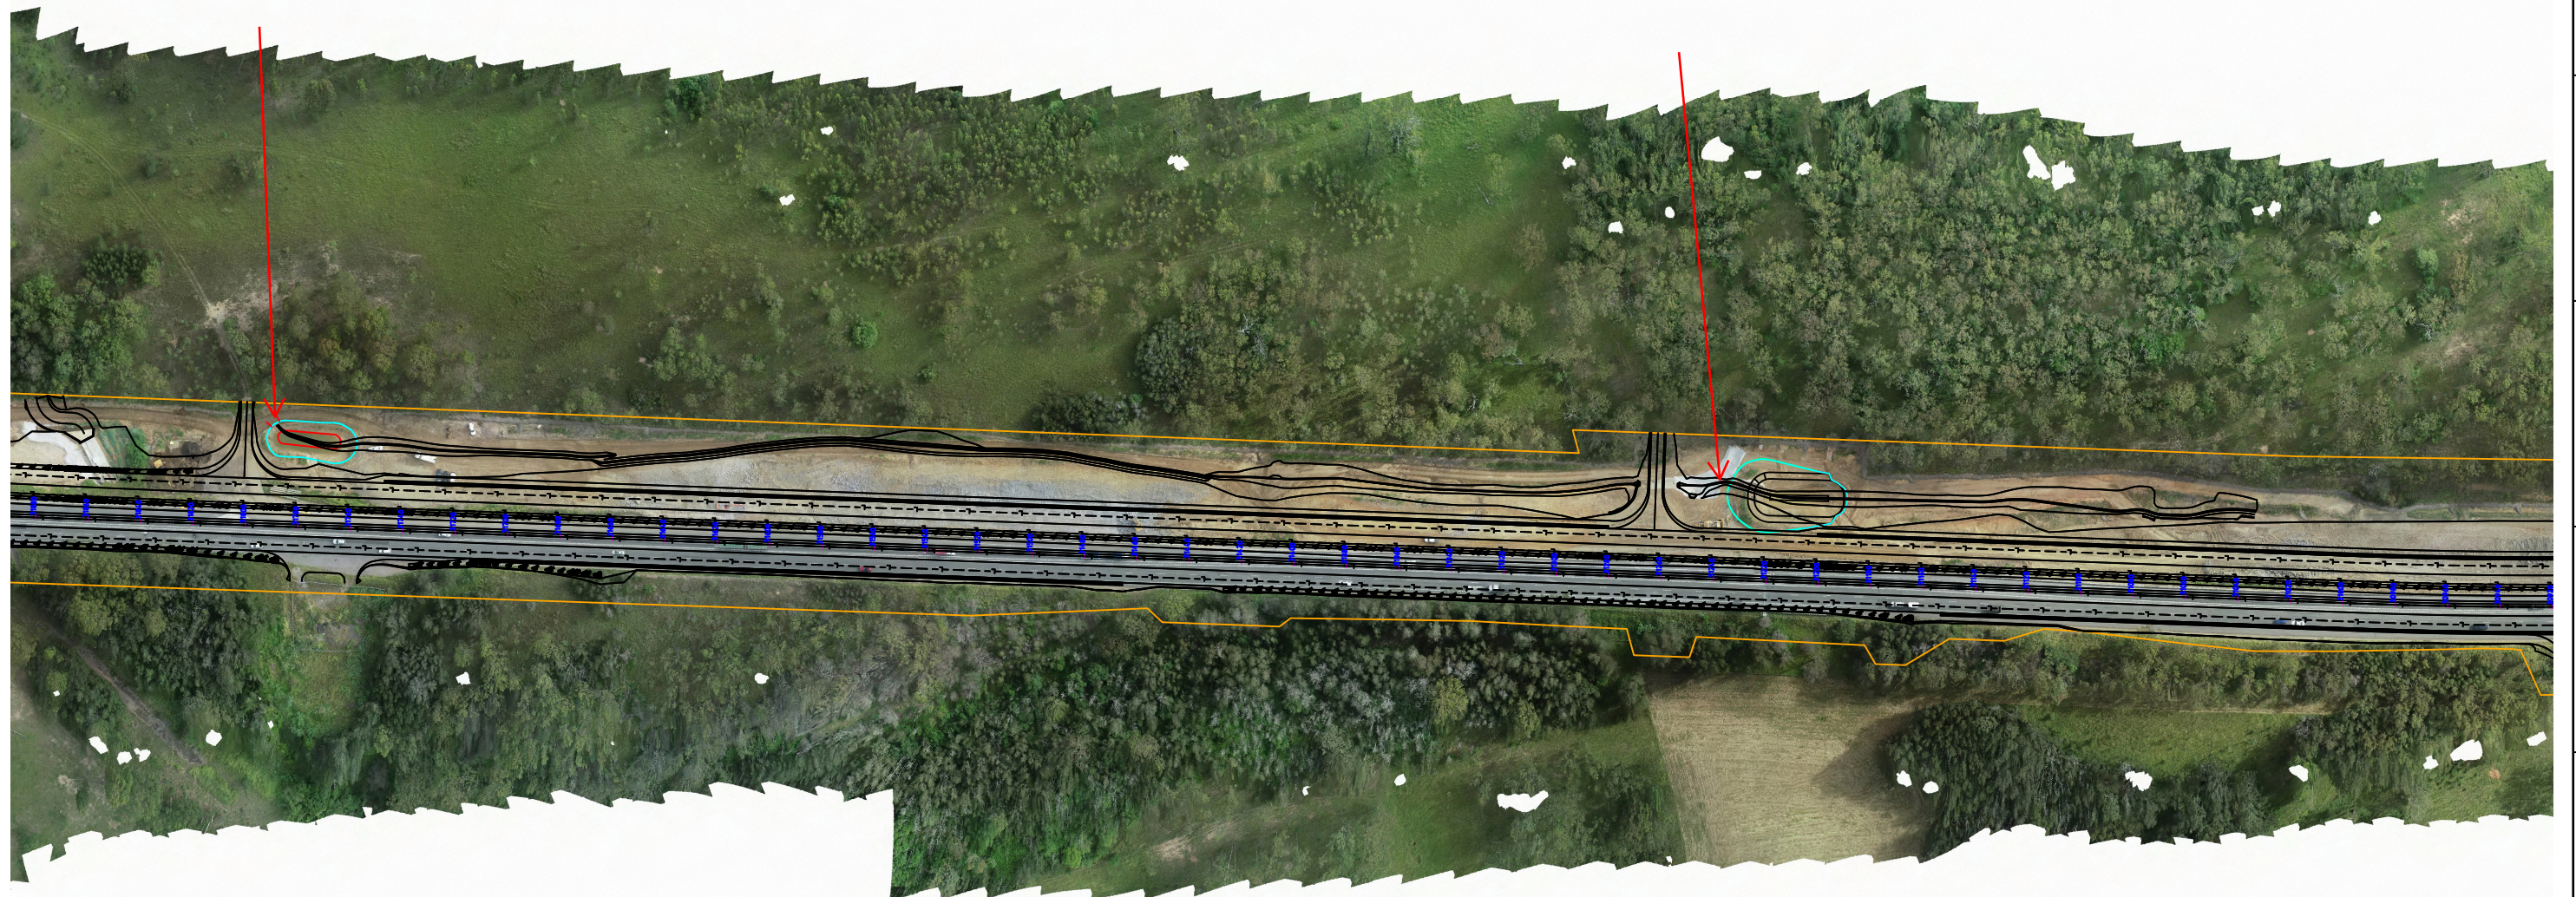


REV	ZONE	AMENDMENTS	APP'D	DATE	GENERAL NOTES / REFERENCES	SURVEYED / DRAWN BY TW		PLOT DATE: Thu Feb 24 08:31:04 2022			LOCATION:
						COORDINATE SYSTEM MGA94 Zone 56		B2GH EPL Boundary Rev01			
						HEIGHT DATUM A.H.D					
						SCALE 1:2500					SHEET 1 of


CPBAGC.IV.WSA

Project: Gernal B2GH

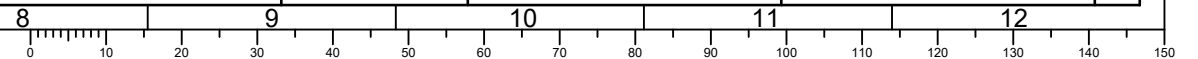

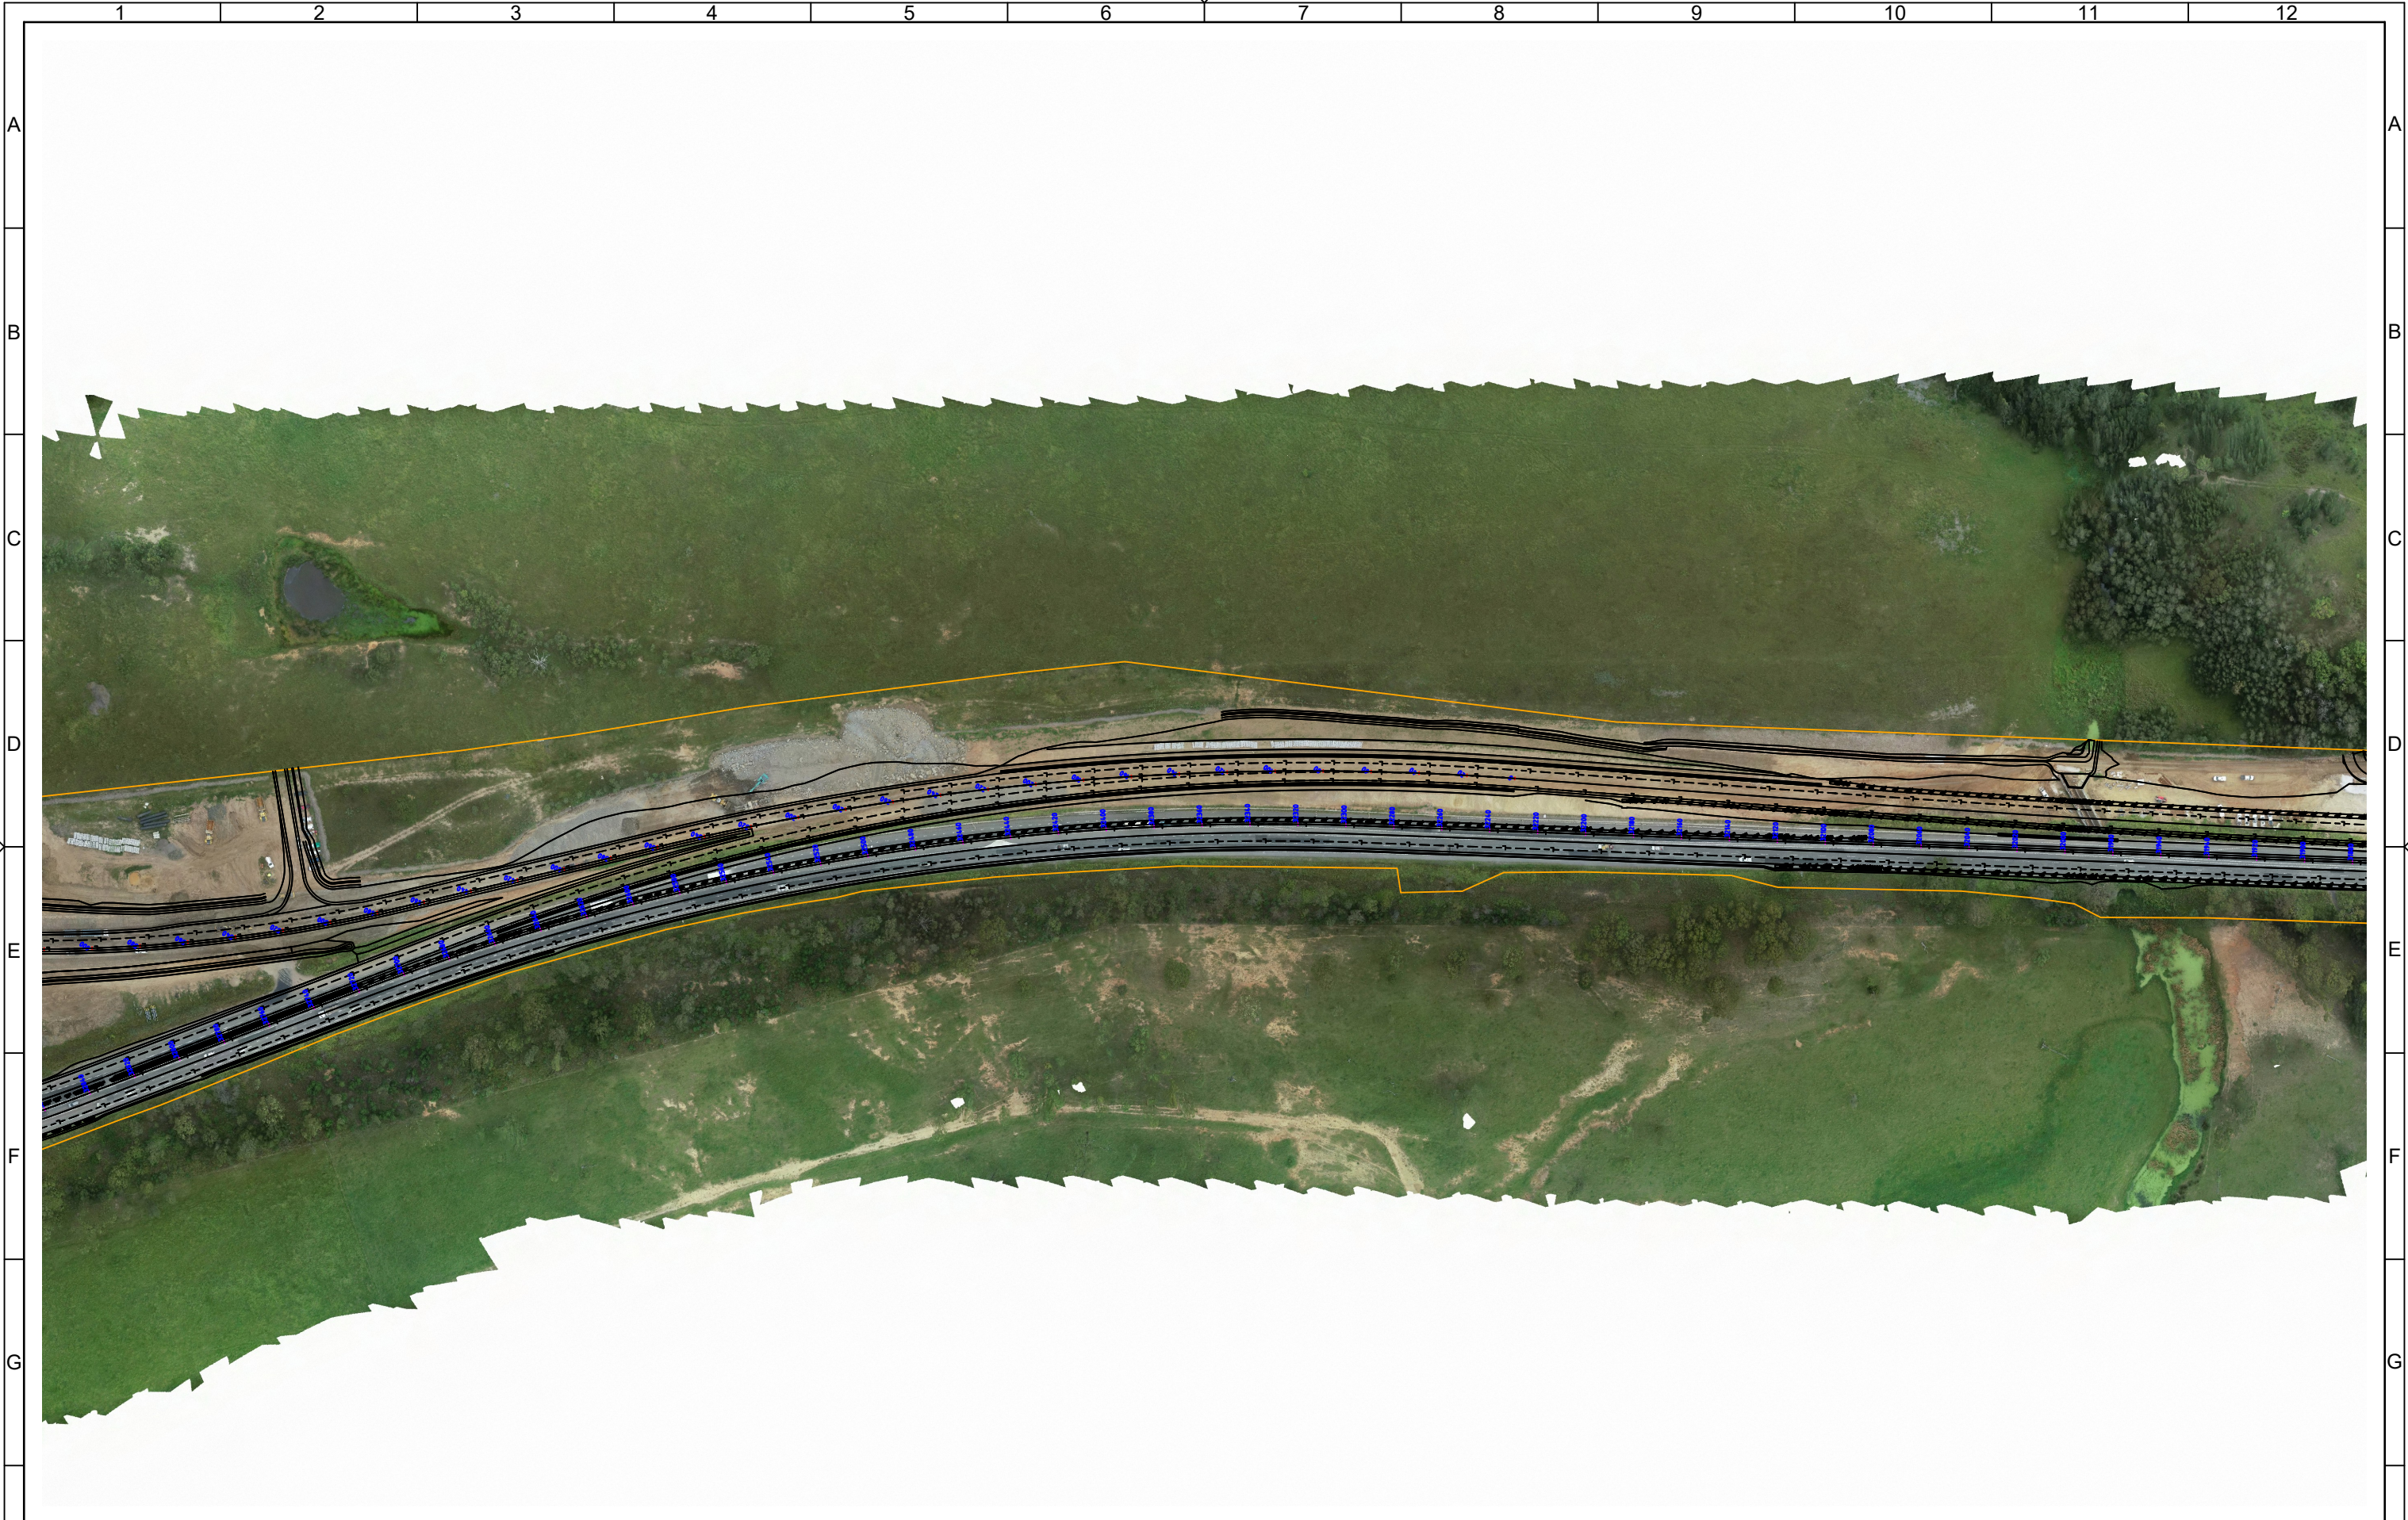

H	REV	ZONE	AMENDMENTS	APP'D	DATE	GENERAL NOTES / REFERENCES		SURVEYED / DRAWN BY TW	COORDINATE SYSTEM MGA94 Zone 56	HEIGHT DATUM A.H.D	PLOT DATE: Thu Feb 24 08:30:32 2022			LOCATION: B2GH EPL Boundary Rev01	H
								SCALE 1:2500	SHEET 1 of						

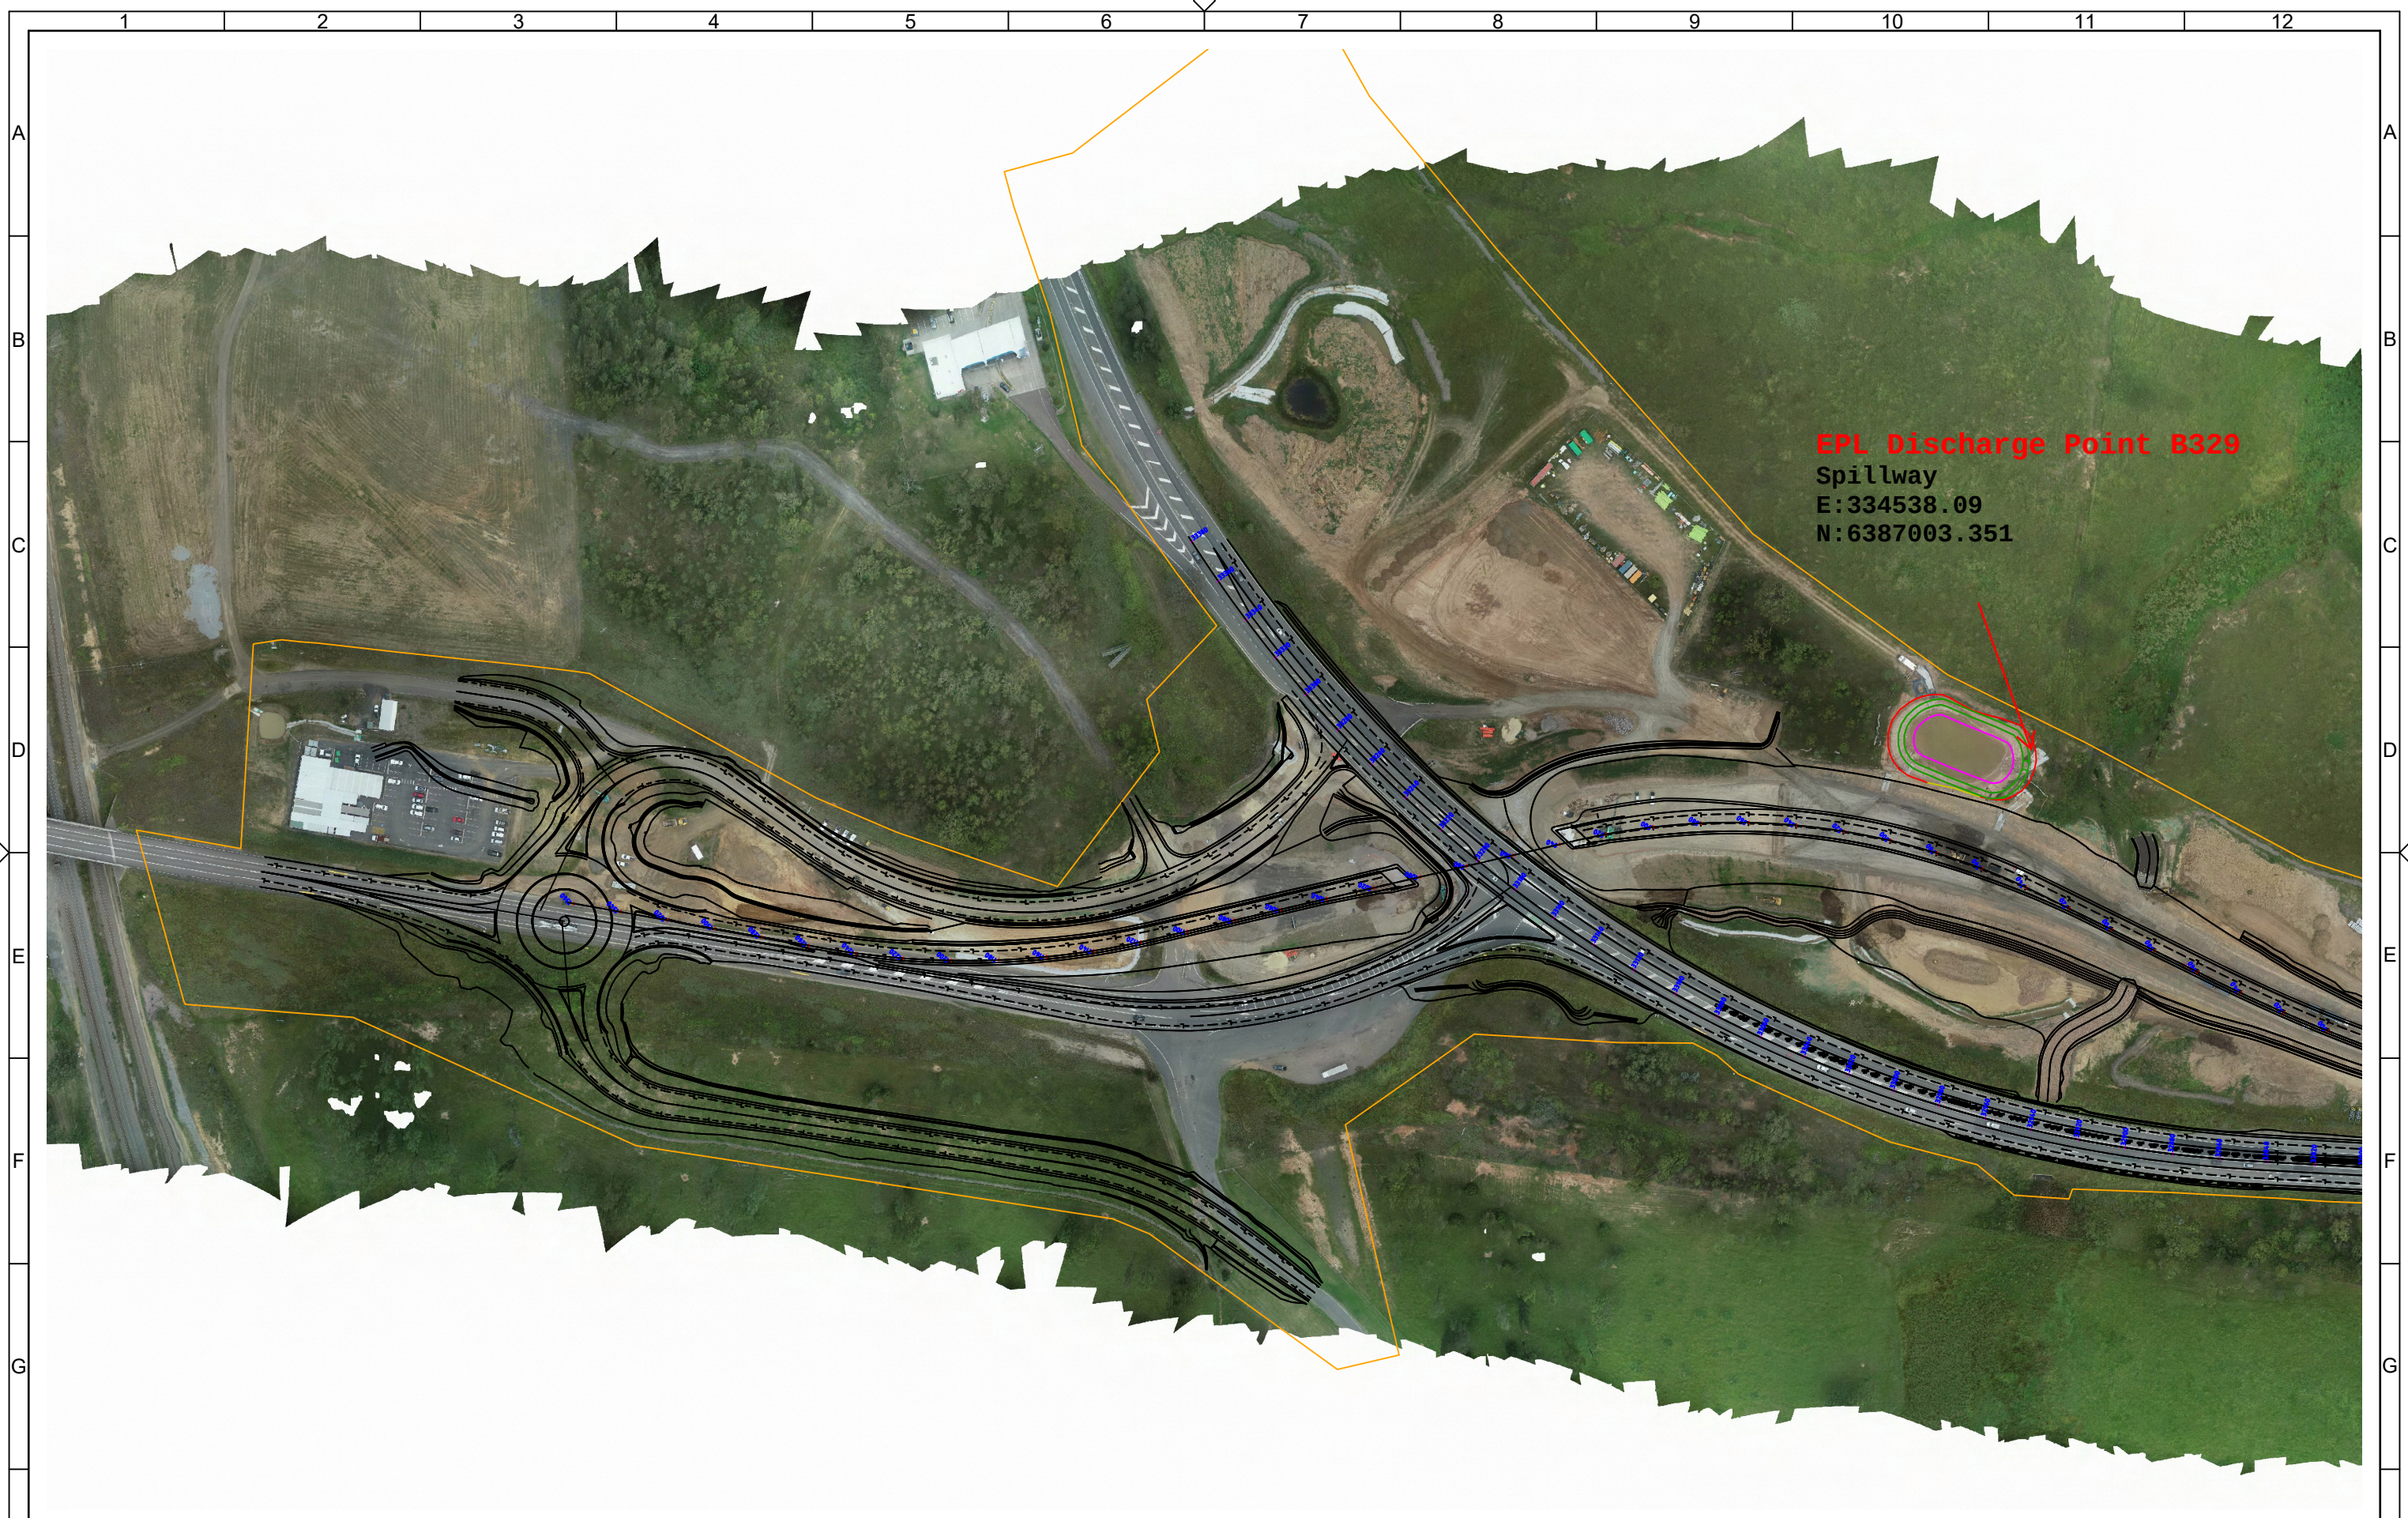

REV	ZONE	AMENDMENTS	APP'D	DATE	GENERAL NOTES / REFERENCES	SURVEYED / DRAWN BY	PLOT DATE: Thu Feb 24 08:28:41 2022	LOCATION:
						TW		
						COORDINATE SYSTEM		
						MGA94 Zone 56		
						HEIGHT DATUM		
						A.H.D		
						SCALE 1:2500	SHEET 1 of	

CPBACCIV WSA

Project: Germal B2GH

0

10

20

30

40

50

60

70

80

90

100

110

120

130

140

150